O`Connor Street to Metcalfe Street

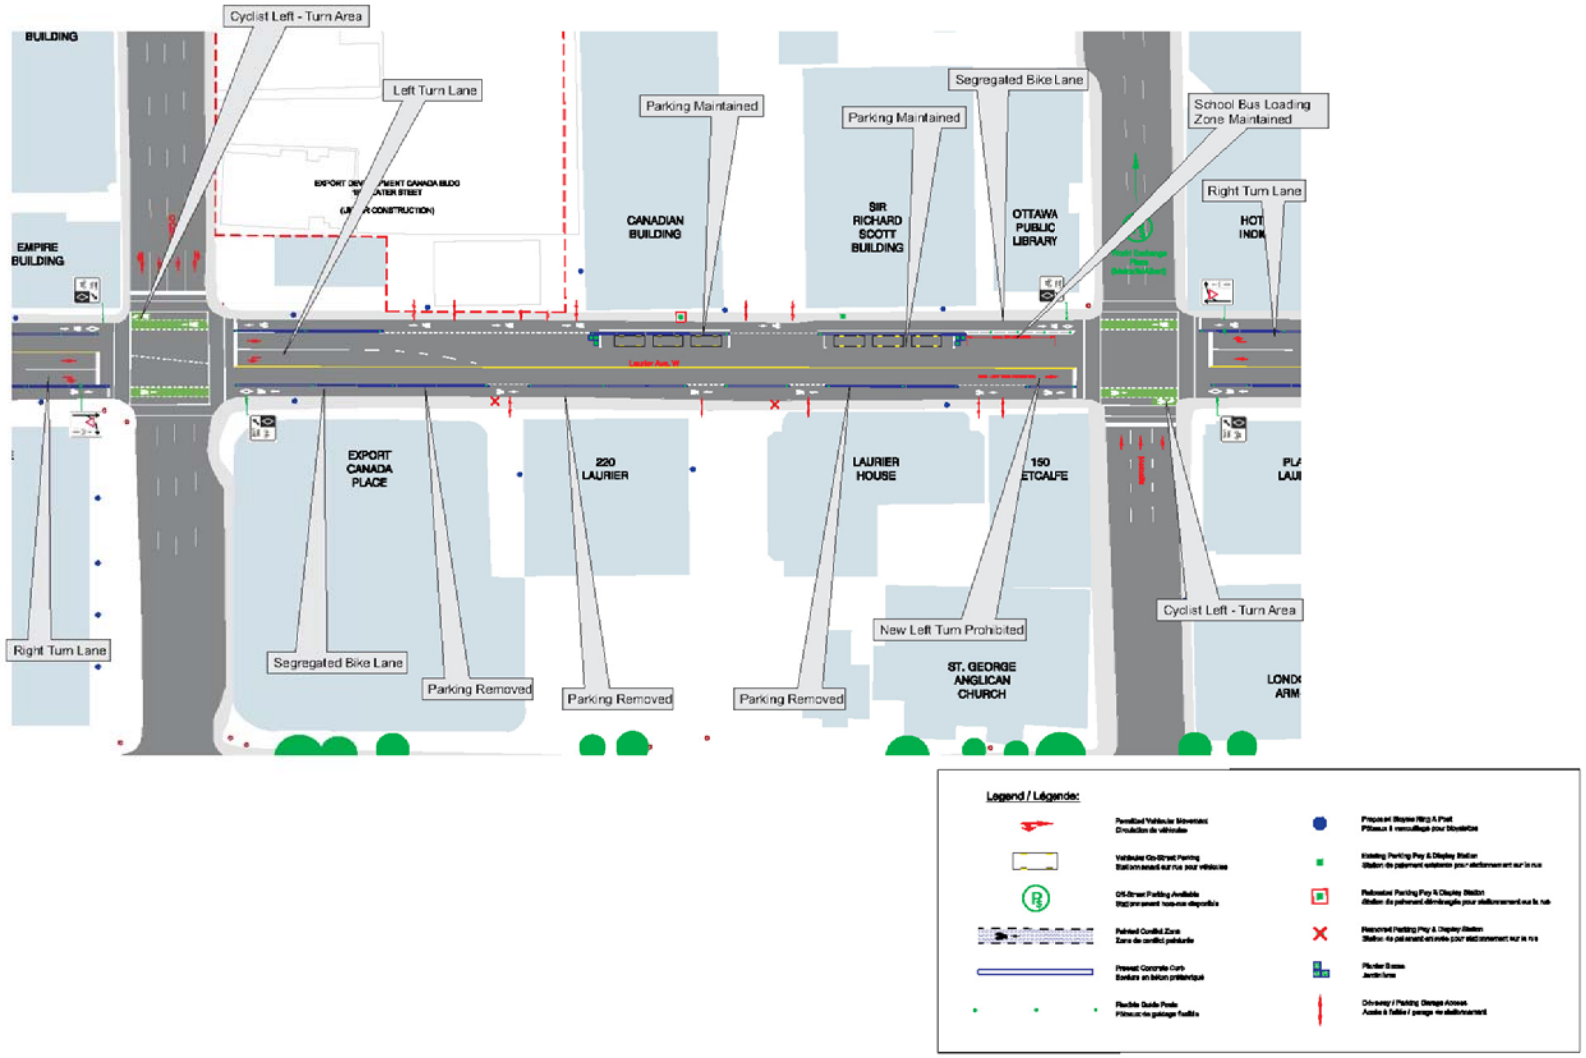

McCORMICK RANKIN CORPORATION